Providing and laying UGD pipeline and Construction of Man Holes at Hegdenagara in Ward no .06 Bytarayanapura Sub Division.

Asst. Executive Engineer
Project Division
Yelahanka Zone
BBMP, Bangalore - 92

Scanned by TapScanner

Providing and laying UGD pipeline and Construction of Man Holes at Hegdenagara in Ward no .06 Bytarayanapura Sub Division.

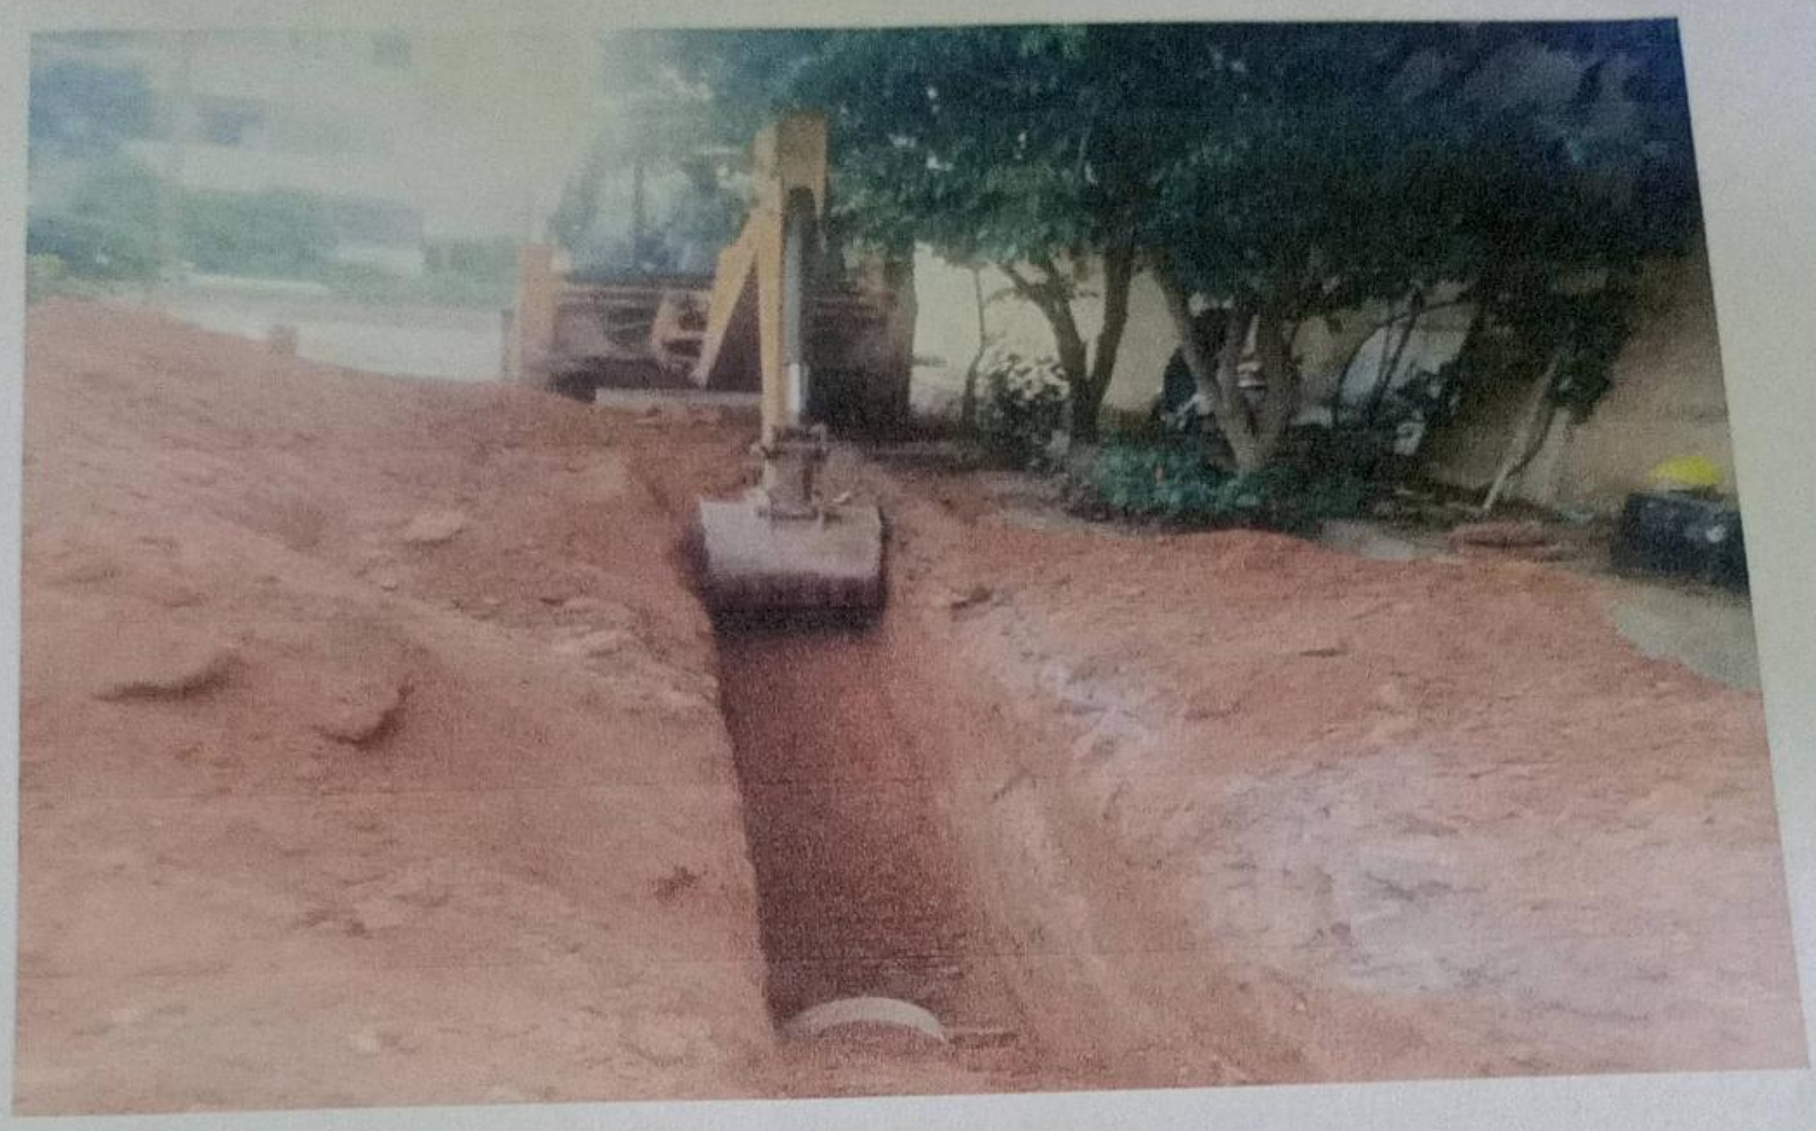

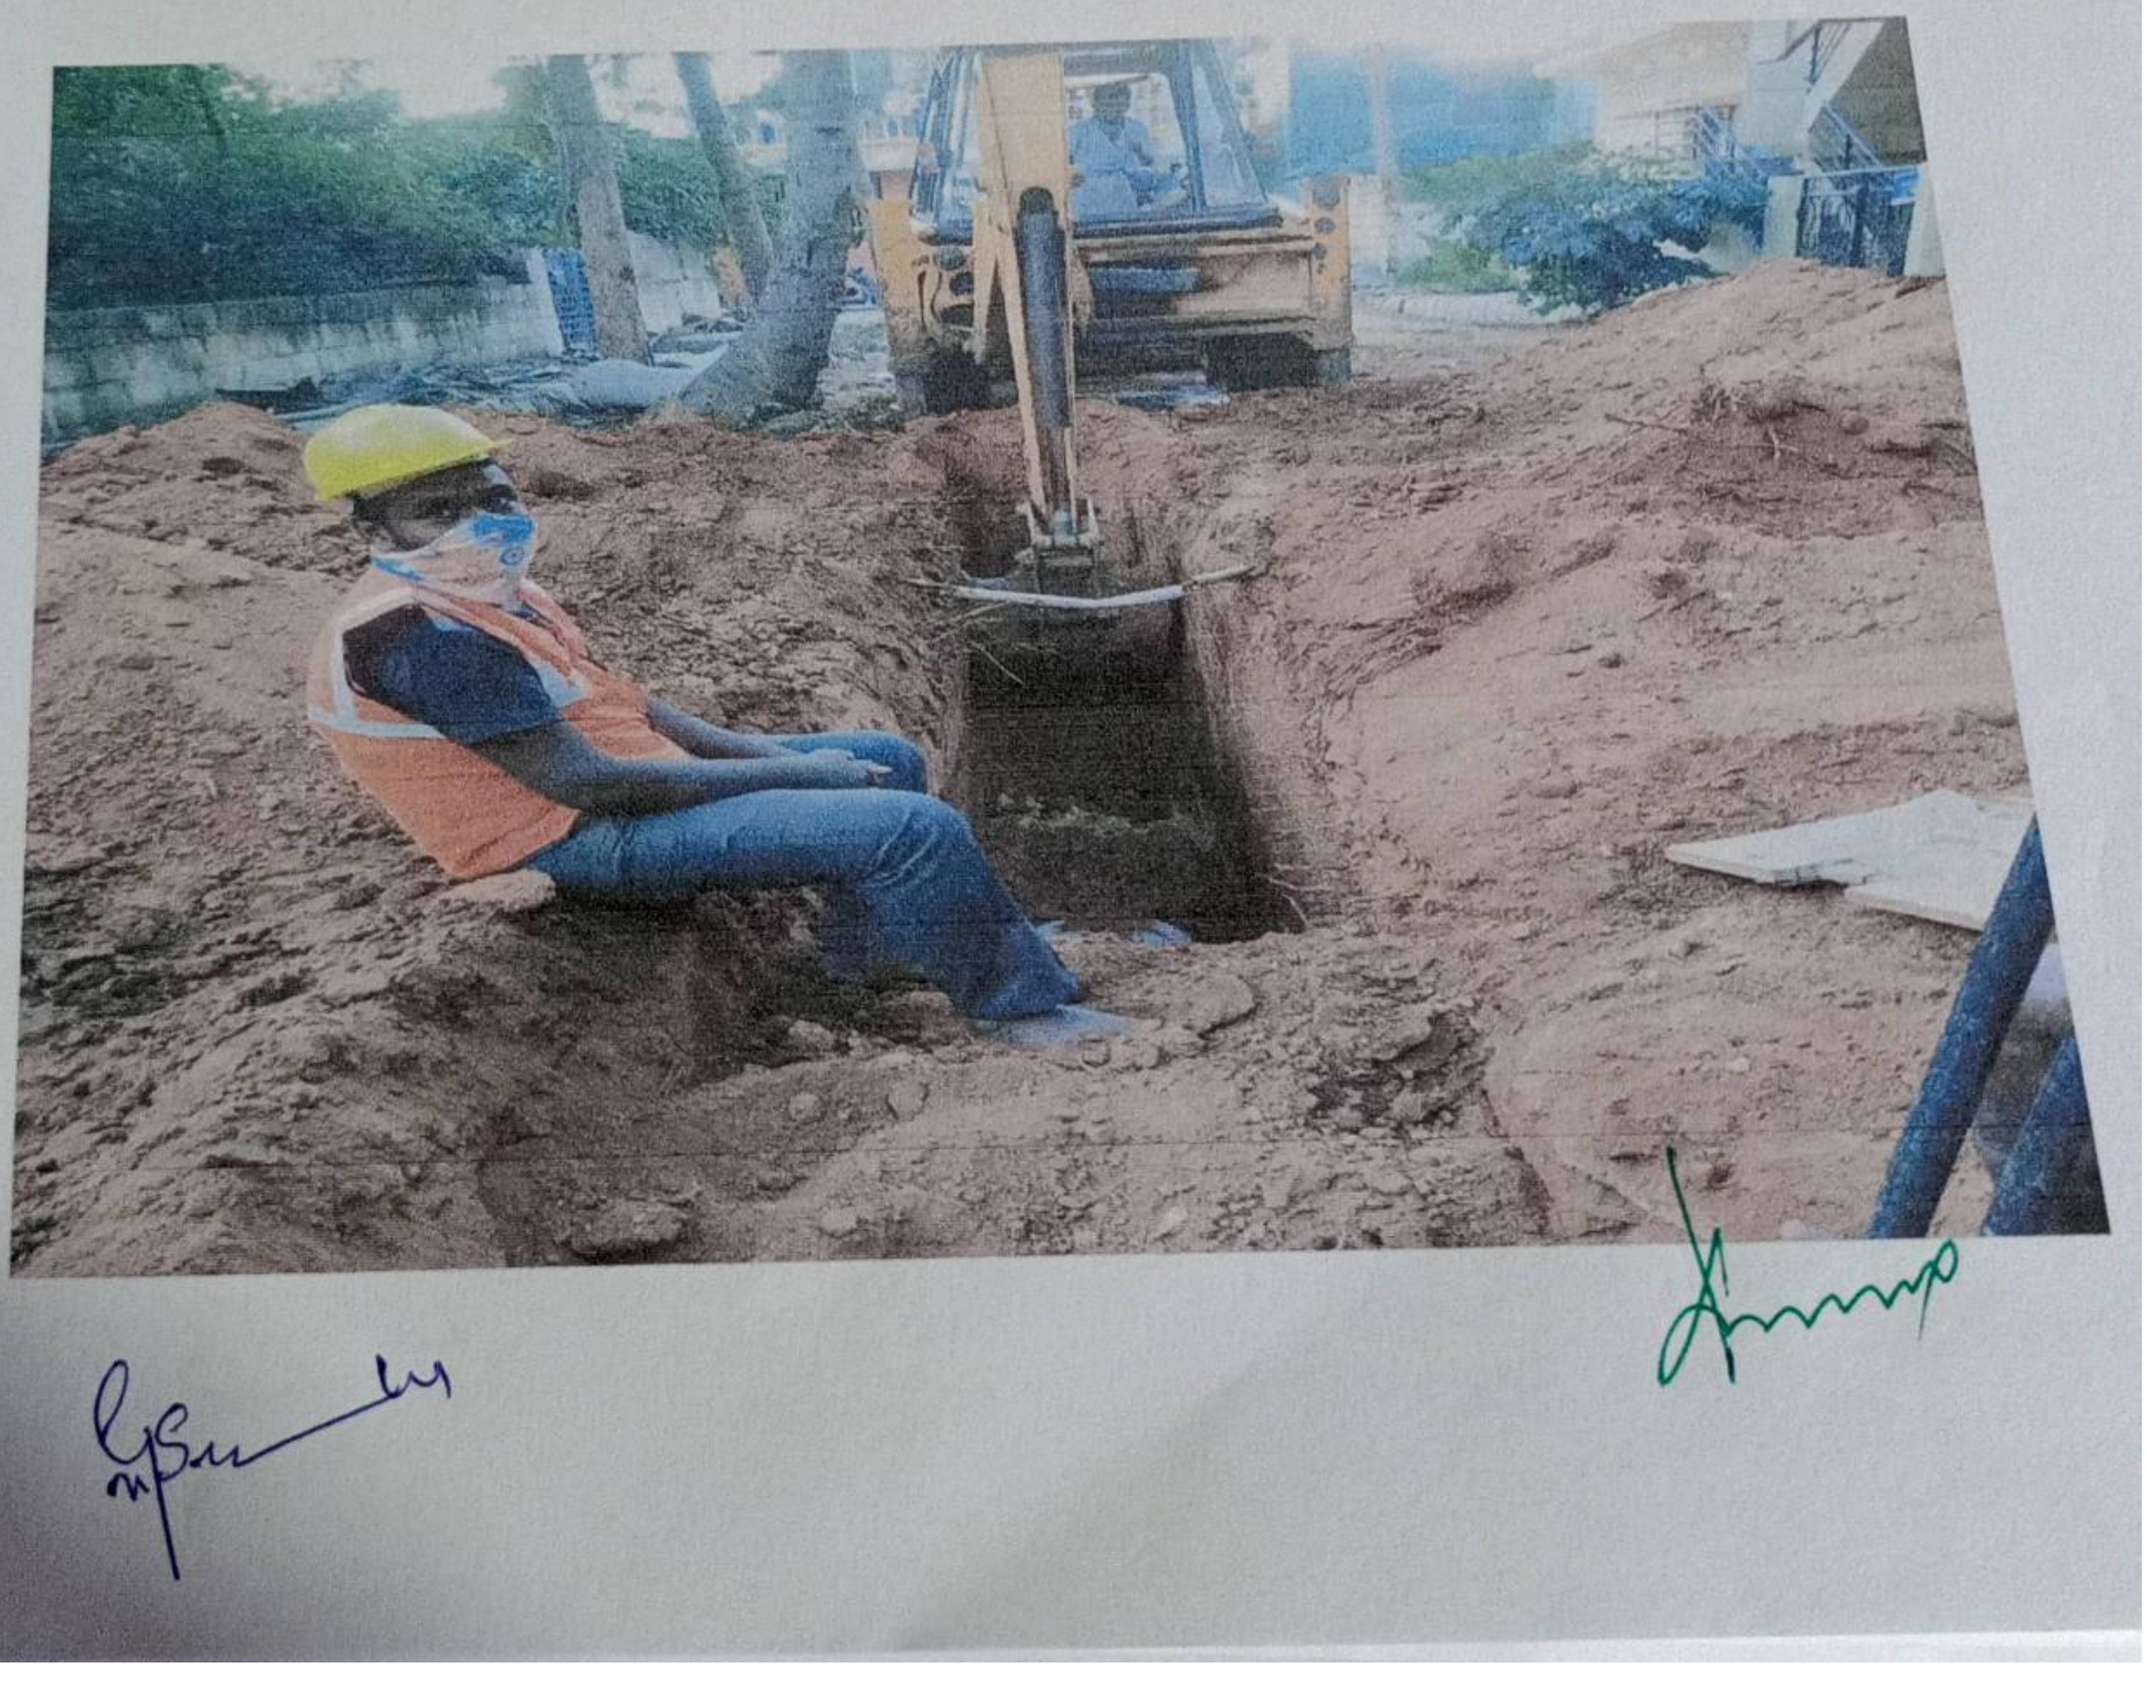

Scanned by TapScanner

Name of Work : Providing and laying UGD Pipeline and Construction of Manholes at Hagade Nagara in Word No .06 Byatarayanapura Sub Division

Asst. Executive Engineer
Project Division
Yelahanka Zone
BBMP, Bangalore - 92

Scanned by TapScanner

Name of Work : Providing and laying UGD Pipeline and Construction of Manholes at Hagade Nagara in Word No .06 Byatarayanapura Sub Division

Asst. Executive Engineer
Project Division
Yelahanka Zone
BBMP, Bangalore - 92

Scanned by TapScanner

Providing and laying UGD pipeline and Construction of Man Holes at Hegdenagara in Ward no .06 Bytarayanapura Sub Division.

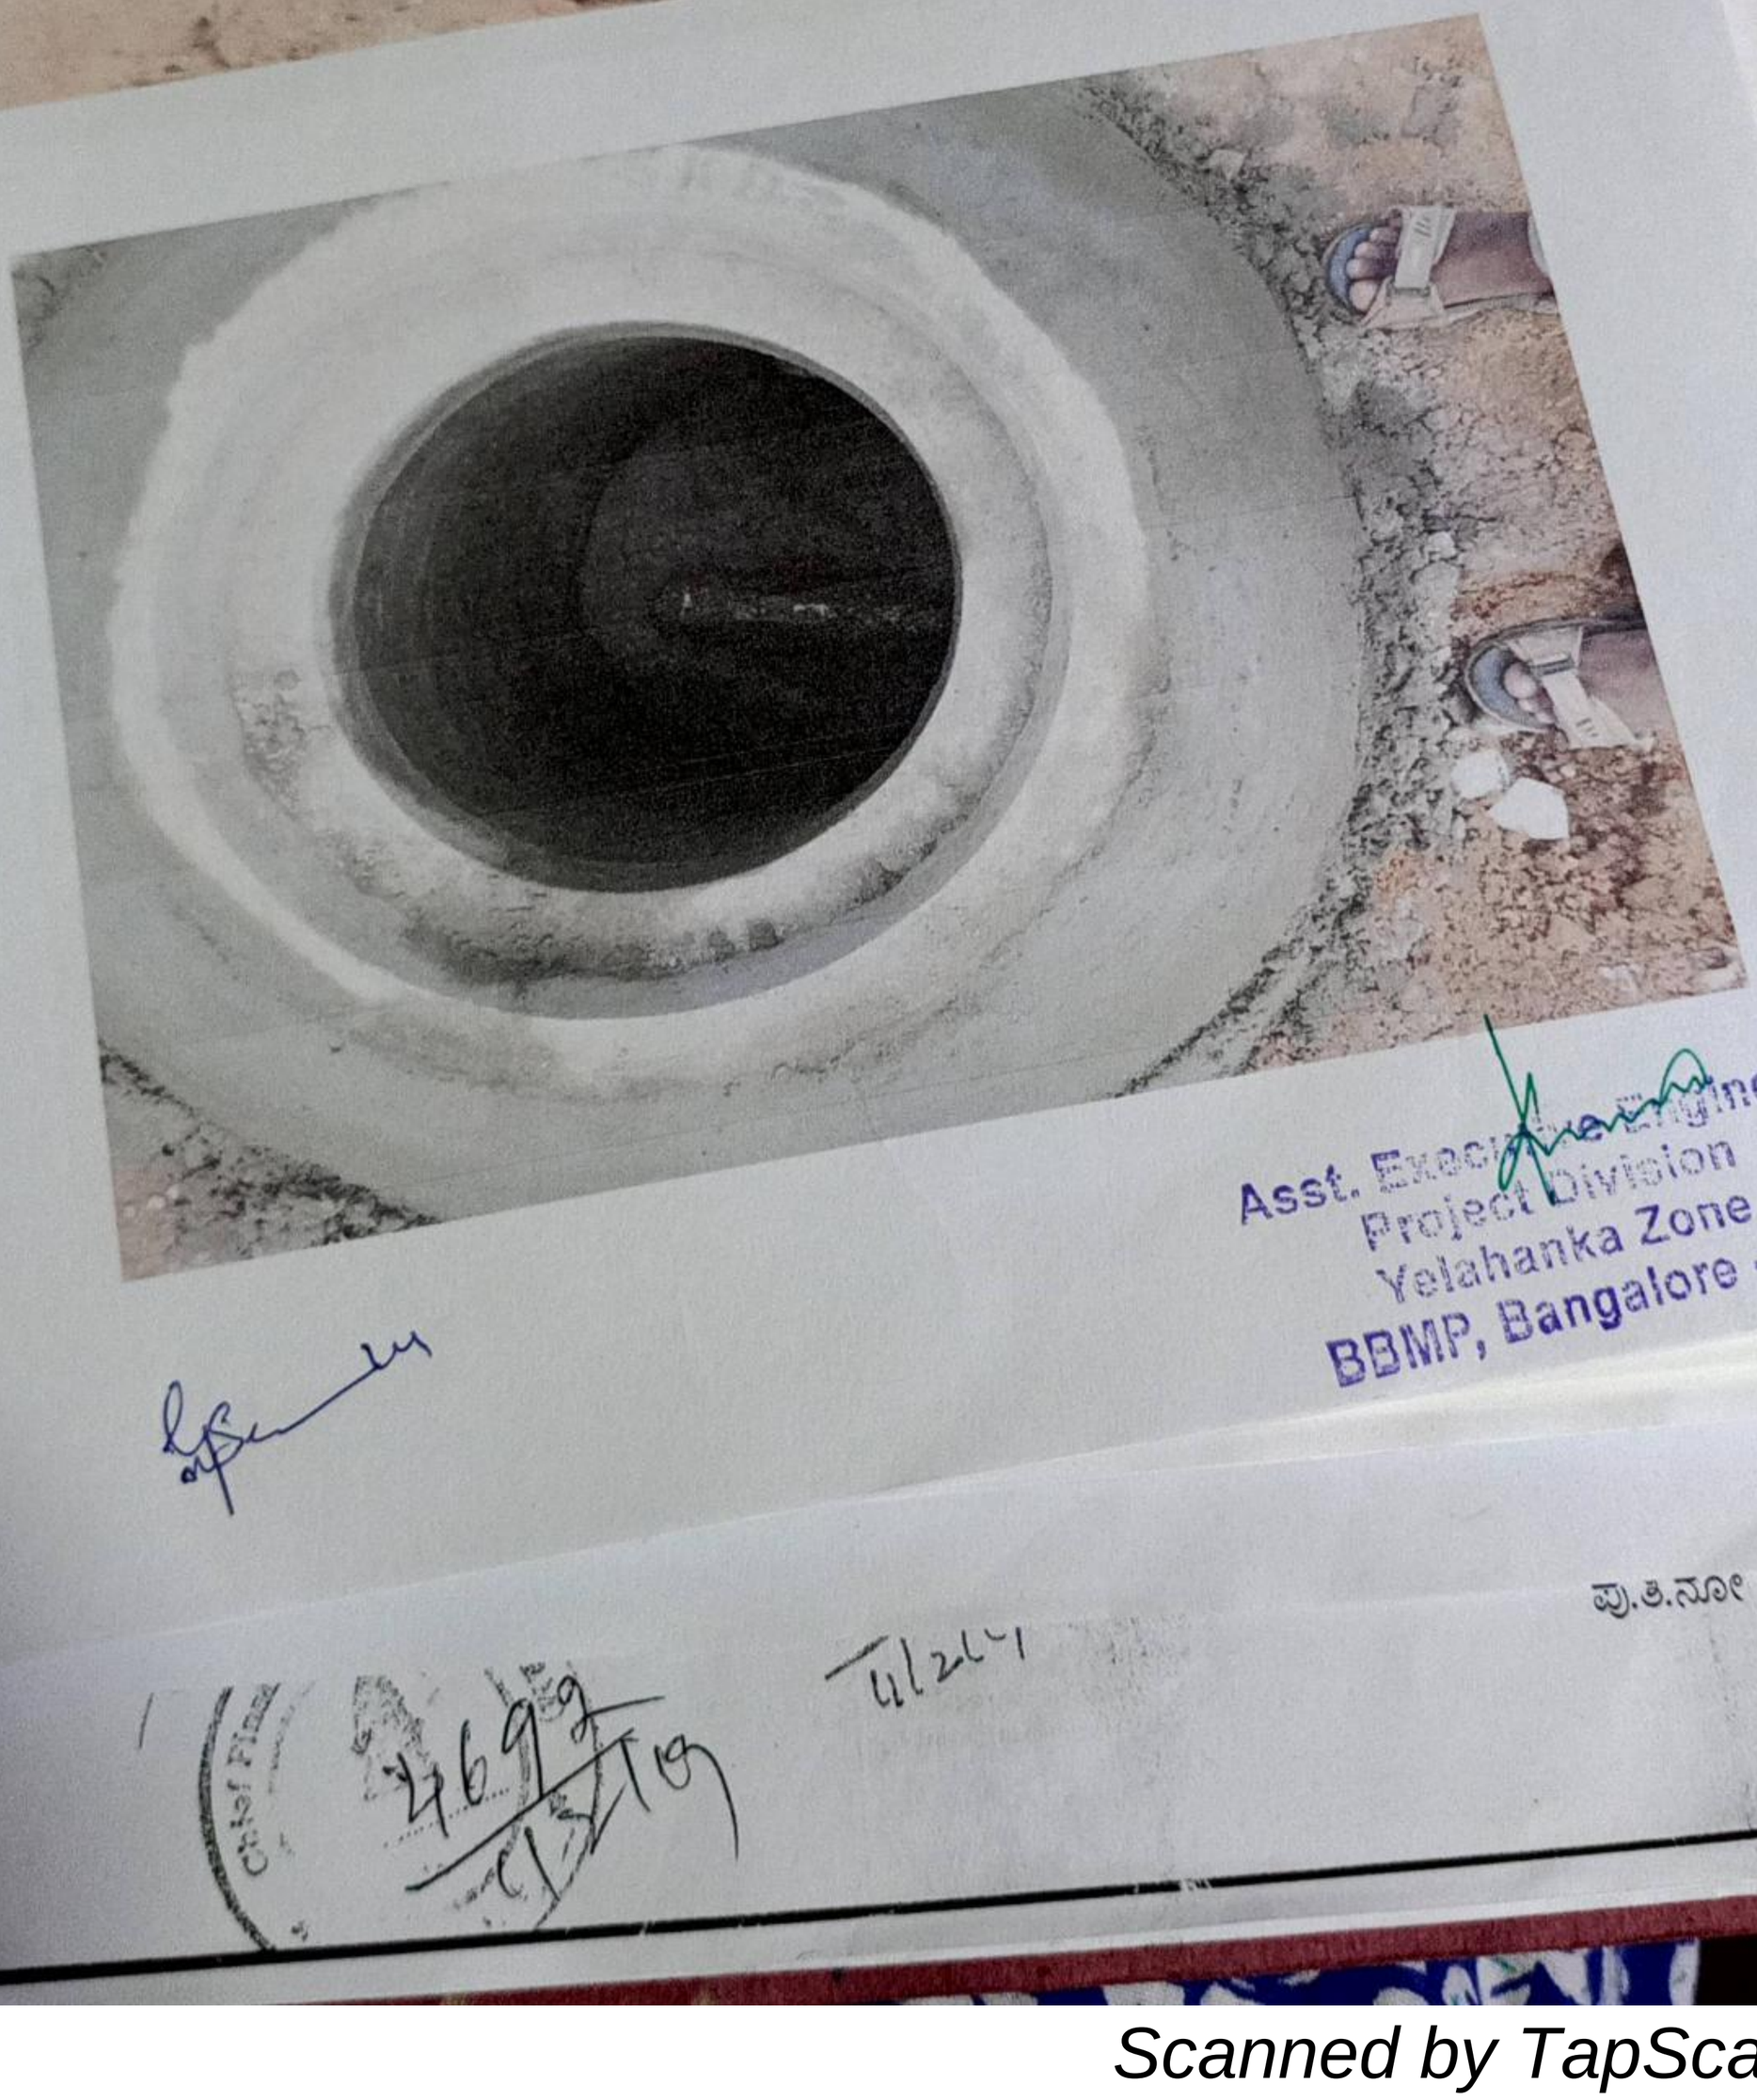

Asst. Executive Engineer
Project Division
Yelahanka Zone
BBMP, Bangalore - 92

ಪು.ತ.ನೋ

Scanned by TapScanner

Providing and laying UGD pipeline and Construction of Man Holes at Hegdenagara in Ward no .06 Bytarayanapura Sub Division.

Asst. Executive Engineer
Project Division
Yelahanka Zone
BBMP, Bangalore -

Scanned by TapScanner

ANGALORE

Providing and laying UGD pipeline and Construction of Man Holes at Hegdenagara in Ward no .06 Bytarayanapura Sub Division.

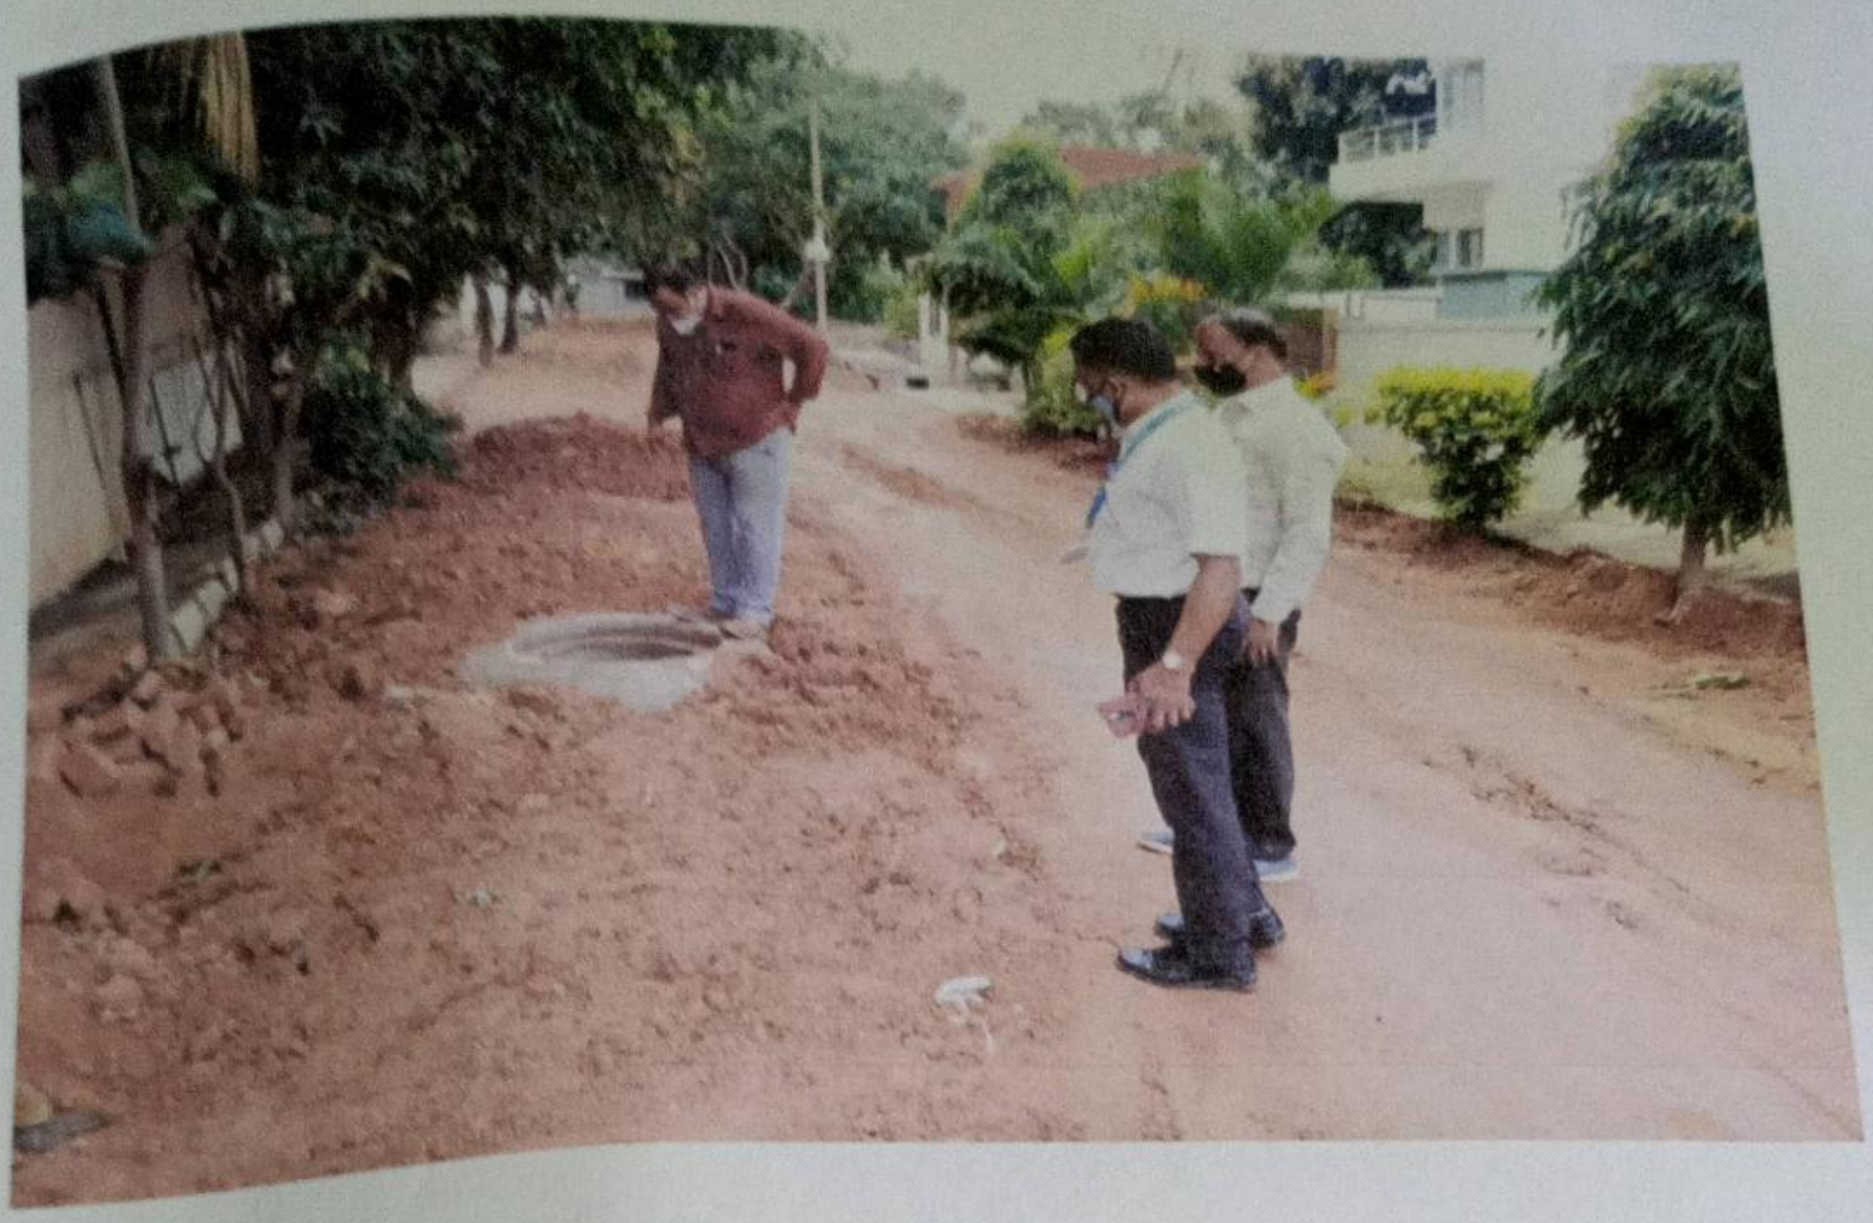

Asst. Executive Engineer
Project Division
Yelahanka Zone
BBMP, Bangalore - 92

Scanned by TapScanner